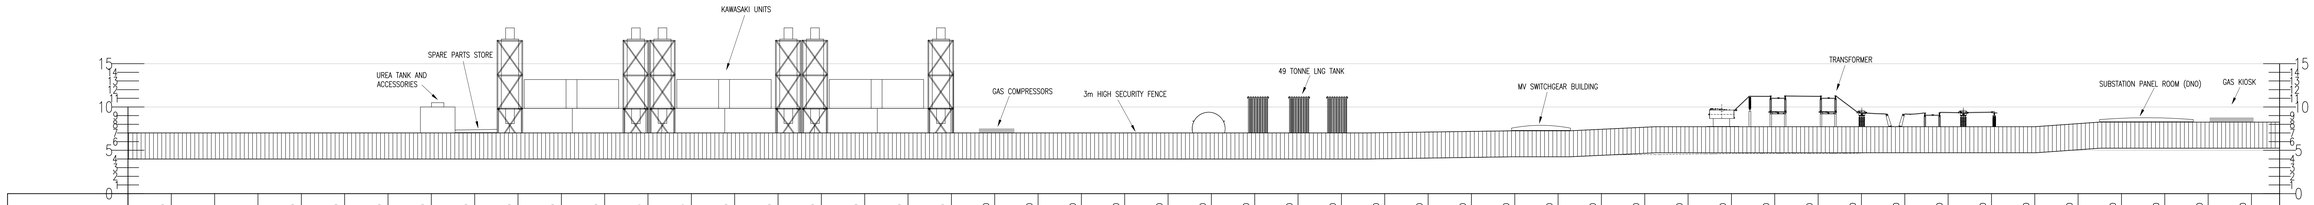

CHAINAGE		05.000	10.000	15.000	20.000	25.000	30.000	35.000	40.000	45.000	50.000	55.000	60.000	65.000	70.000	75.000	80.000	85.000	90.000	95.000	100.000	105.000	110.000	115.000	120.000	125.000	130.000	135.000	140.000	145.000	150.000	155.000	160.000	165.000	170.000	175.000	180.000	185.000	190.000	195.000	200.000	205.000	210.000	215.000	230.000	225.000	230.000	235.000	240.000	245.000	
EXISTING LEVELS	4.090	4.048	4.000	4.000	4.000	4.089	4.028	4.067	4.050	4.014	4.000	4.000	4.065	4.179	4.163	4.368	4.218	4.144	4.044	4.079	4.082	4.118	4.165	4.292	4.234	4.394	4.345	4.496	4.524	4.492	4.468	4.424	4.383	4.464	4.475	4.502	4.560	4.612	4.636	4.625	4.682	4.835	4.989	5.000	5.078	5.294	5.500	5.500	5.722	5.937	6.000

EAST ELEVATION
SCALE 1:250

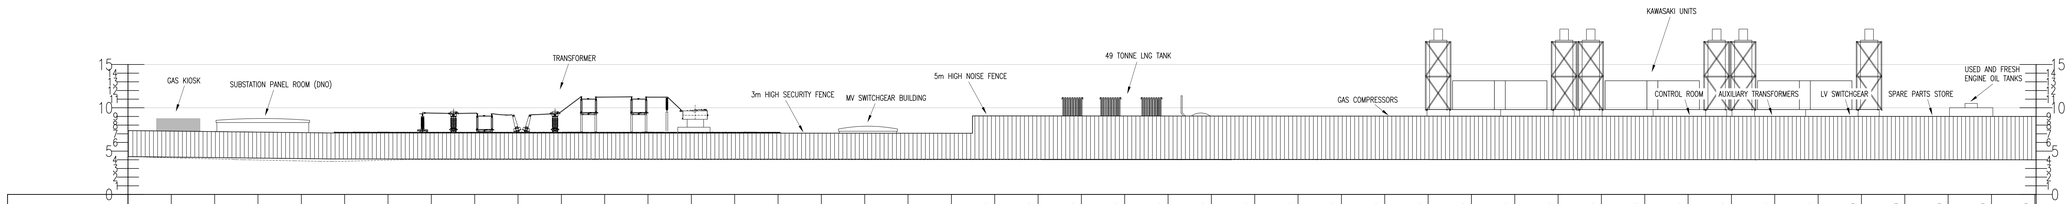

CHAINAGE		05.000	10.000	15.000	20.000	25.000	30.000	35.000	40.000	45.000	50.000	55.000	60.000	65.000	70.000	75.000	80.000	85.000	90.000	95.000	100.000	105.000	110.000	115.000	120.000	125.000	130.000	135.000	140.000	145.000	150.000	155.000	160.000	165.000	170.000	175.000	180.000	185.000	190.000	195.000	200.000	205.000	210.000	215.000	230.000
EXISTING LEVELS	4.371	4.217	4.098	3.981	3.873	3.841	3.961	4.000	4.000	4.000	4.000	4.000	4.000	4.000	4.000	4.000	4.000	4.000	4.000	4.000	4.000	4.000	4.000	4.000	4.000	4.000	4.000	4.000	4.000	4.000	4.000	4.000	4.000	4.000	4.000	4.000	4.000	4.000	4.000	4.000	4.000	4.000	4.000	4.000

WEST ELEVATION
SCALE 1:250

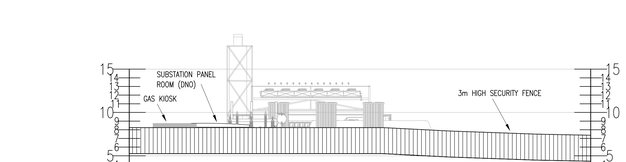

CHAINAGE		05.000	10.000	15.000	20.000	25.000	30.000	35.000	40.000	45.000	50.000	
EXISTING LEVELS	6.000	6.000	6.000	5.908	5.781	5.500	5.202	4.941	4.762	4.582	4.481	4.371

NORTH ELEVATION
SCALE 1:250

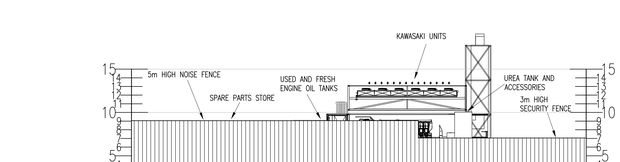

CHAINAGE		05.000	10.000	15.000	20.000	25.000	30.000	35.000	40.000	45.000	50.000	
EXISTING LEVELS	4.000	4.000	4.000	4.000	4.000	4.000	4.000	4.000	4.000	4.000	4.000	4.056

SOUTH ELEVATION
SCALE 1:250

0 5 10 15 20
SCALE 1:250 (A0) METRES

Rev.	Detail	By	Chk	Date
—	—	—	—	—

Revisions

Client
RELIANCE ENERGY LTD

Project
LAND AT ANNAS ROAD
BLACKPOOL
REL0050

Drawing Status
FOR INFORMATION

clarkebond
MULTIDISCIPLINARY ENGINEERING CONSULTANTS
GF Suite, Bickleigh House,
Park Five Business Centre,
Sowton, Exeter EX2 7HU
tel +44 (0) 1392 369098
fax +44 (0) 1392 369100
e-mail exeter@clarkebond.com
web www.clarkebond.com
Bristol Exeter London

Drawing Title
PROPOSED ELEVATIONS

Project No	Discipline	Drawing No
WE04284.160	C	SK5
Scale: 1:250	Date: AUG '18	Revision: —
Drawn: JH	Checked:	Sheet Size: A0

© This drawing may not be copied without prior written permission

DWG INFO: N:\CLARKE BOND UK LTD - PROJECTS\WE04284 - RELIANCE ENERGY LTD\P1\DRAWINGS\CURRENT\WE04284-160 - ANNAS ROAD\WE04284-160 - ANNAS ROAD.DWG